A0

TRE-LSH-ZZ-00-DR-A-10-020-C1

CONSTRUCTION

© Plandescil 2019 Civil Tribal - CENTRAL_Andrew@plan.ie

Index	Revision	Date	Init	Chk'd
C1	FIRST CONSTRUCTION ISSUE	23/08/21	AR	DH

109.20

BIN STORE FENCE ENCLOSURE

PROPOSED THROWING AREA

BLOCK 1

BLOCK 2

BLOCK 3

BLOCK 4

BLOCK 5

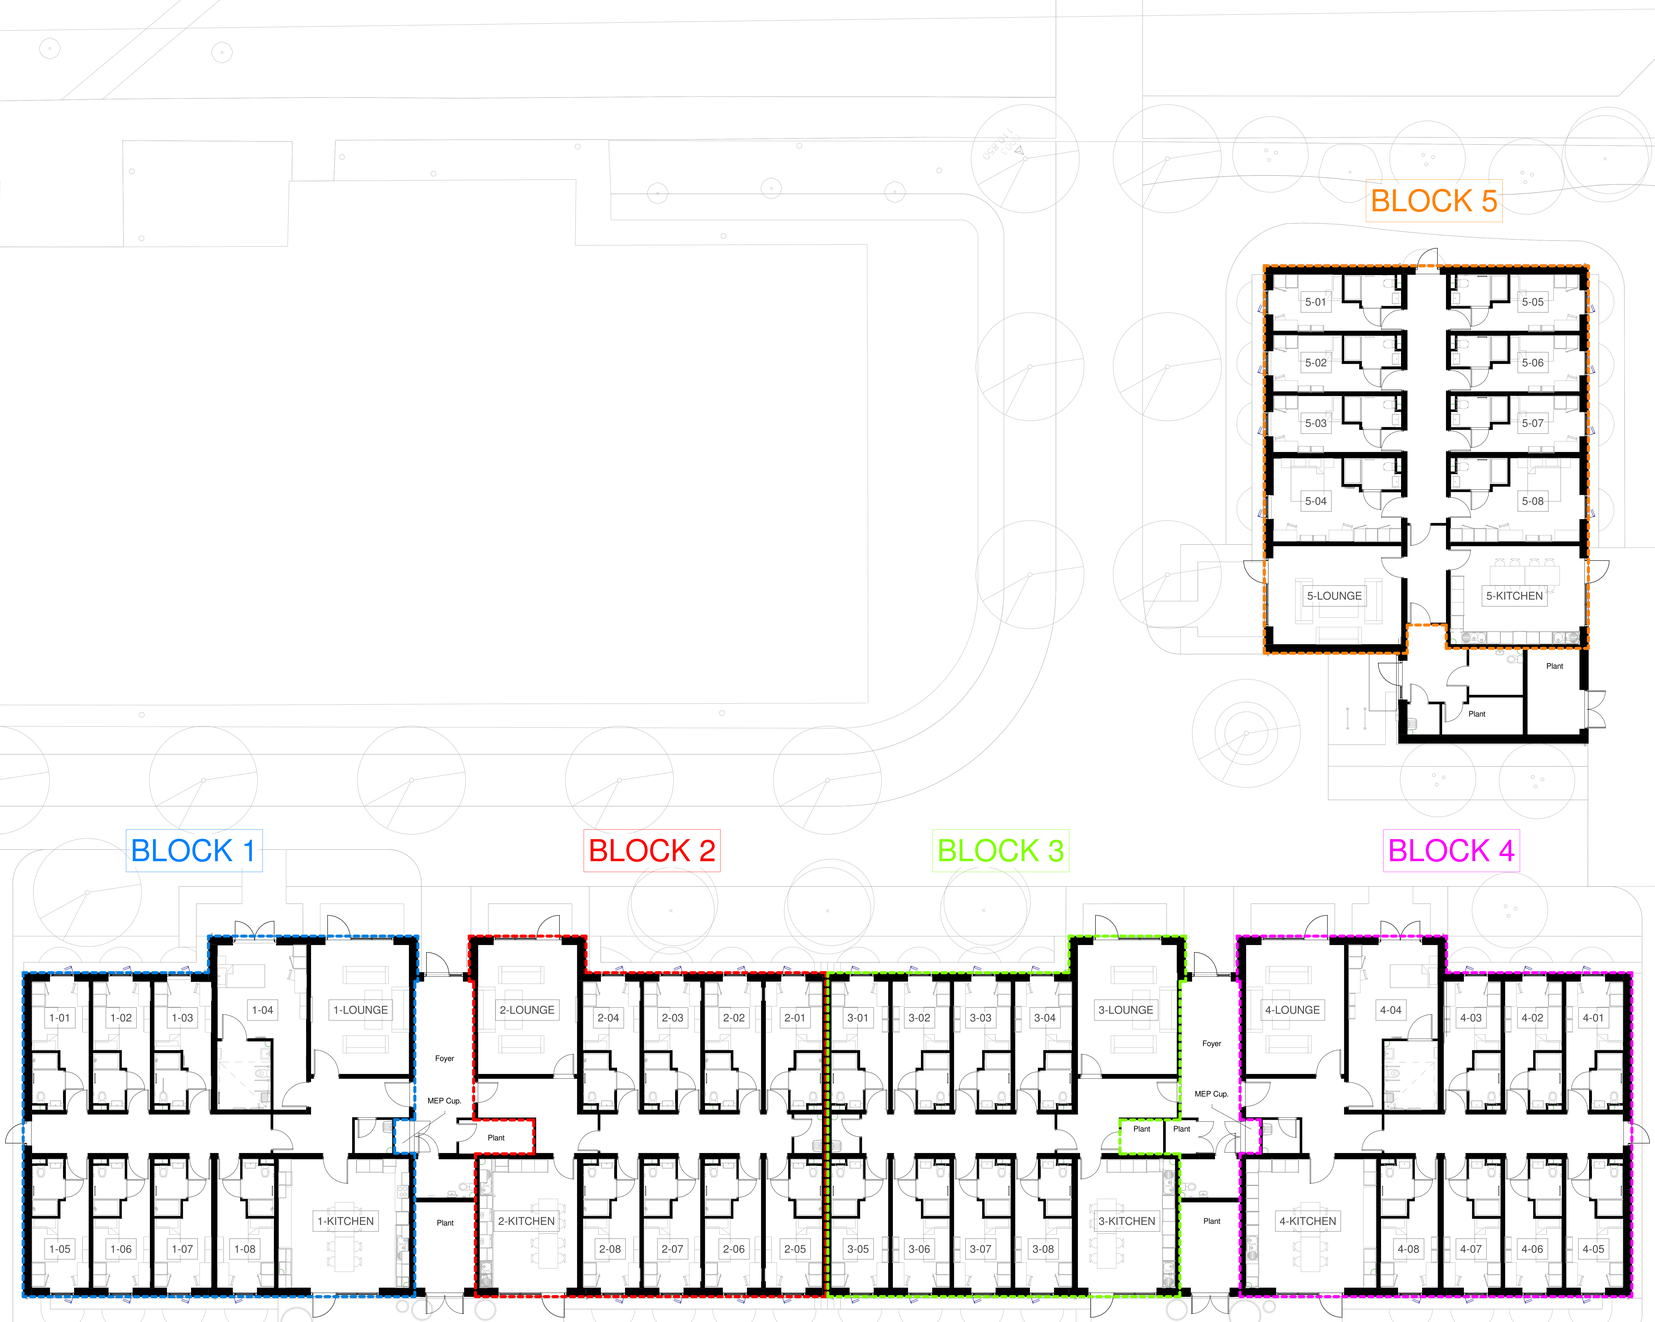

NOTE: BLOCKS INDICATIVELY NUMBERED 1 - 5, FINAL BLOCK NAMING TO BE DETERMINED BY CLIENT

0 1 4m
1:100

APPROXIMATE NORTH

LYONS+SLEEMAN+HOARE | Architects
Nero Brewery, Cricket Green, Hartley Wintney, Hants RG27 8QA
tel: 01252 844144 www.lsharchitects.co.uk

Job
TRELOAR TRUST, HOLYBOURNE, ALTON

Client
Treloar Trust

Drawing
Apartment Numbering

Project	Originator	Zone	Level	Type	Role	Number
TRE	LSH	ZZ	00	DR	A	10-020

Scale	Date	Director	Author
1 : 100	23/08/2021	NR	AR

Job N. Org N.	Rev	Check
21.041 / 10-020	C1	AR

This drawing may be scaled or cross referenced to the scale bar for Planning Application purposes only. Figured dimensions only are to be accepted for construction purposes. All dimensions are to be checked on site by all relevant contractors. Any discrepancies are to be reported to the Architect before work commences. This drawing is to be read in conjunction with all other relevant documents.

All figures are approximate and have been measured and expressed in a manner as defined by the current edition of the RICS Code of Measuring Practice unless otherwise stated. Figures relate to the Gross External Area of the proposed development. Gross External Area (GEA) includes all information should include but allowance for the thickness and likeness inherent in the design process.

Reproduced from Ordnance Survey mapping under License Numbers 100020449 & 100019845

© LYONS+SLEEMAN+HOARE Ltd